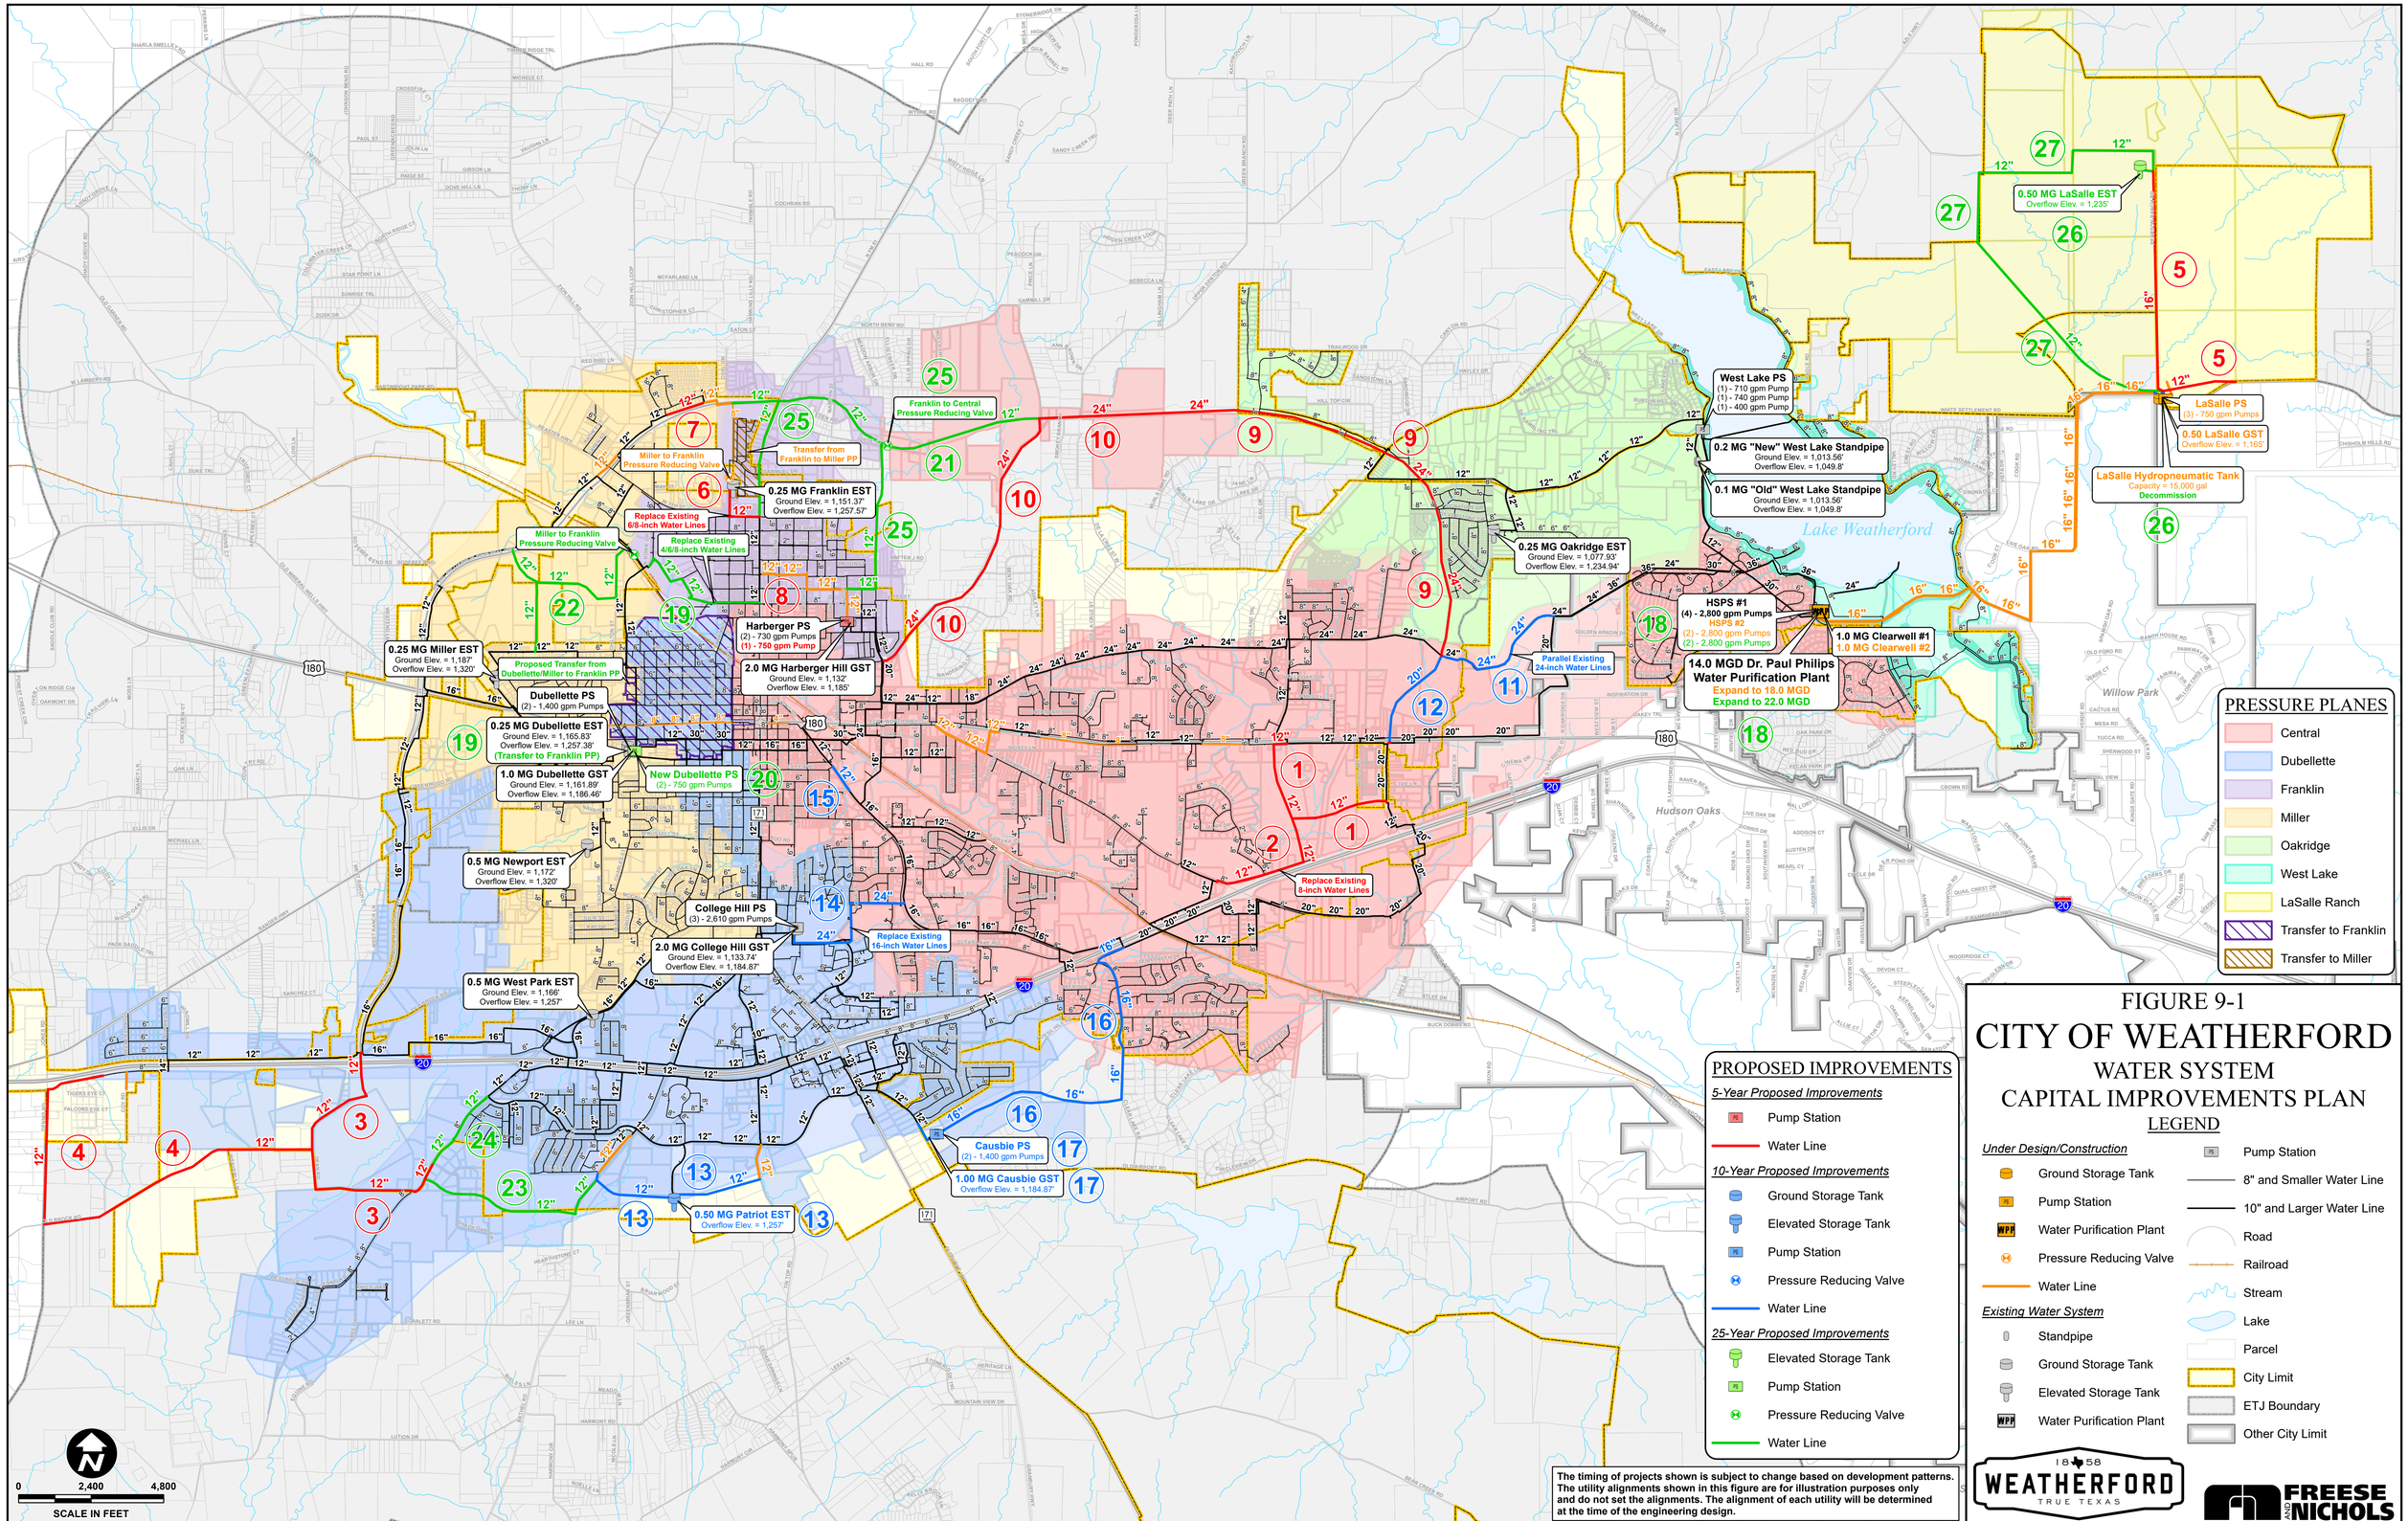

Created By Freese and Nichols, Inc.
Job No.: WEA24002
Location: H:\W_WW_PLANNING\01_DELIVERABLES\00_FINAL_REPORT\02_FINAL_MP_REPORT\FINAL_REPORT_PRO_PROJECT\FINAL_REPORT_PRO_PROJECT.aprx\{Figure_9-1}-W_CIP
Updated Thursday, September 4, 2025 2:32 PM
User Name: 02499