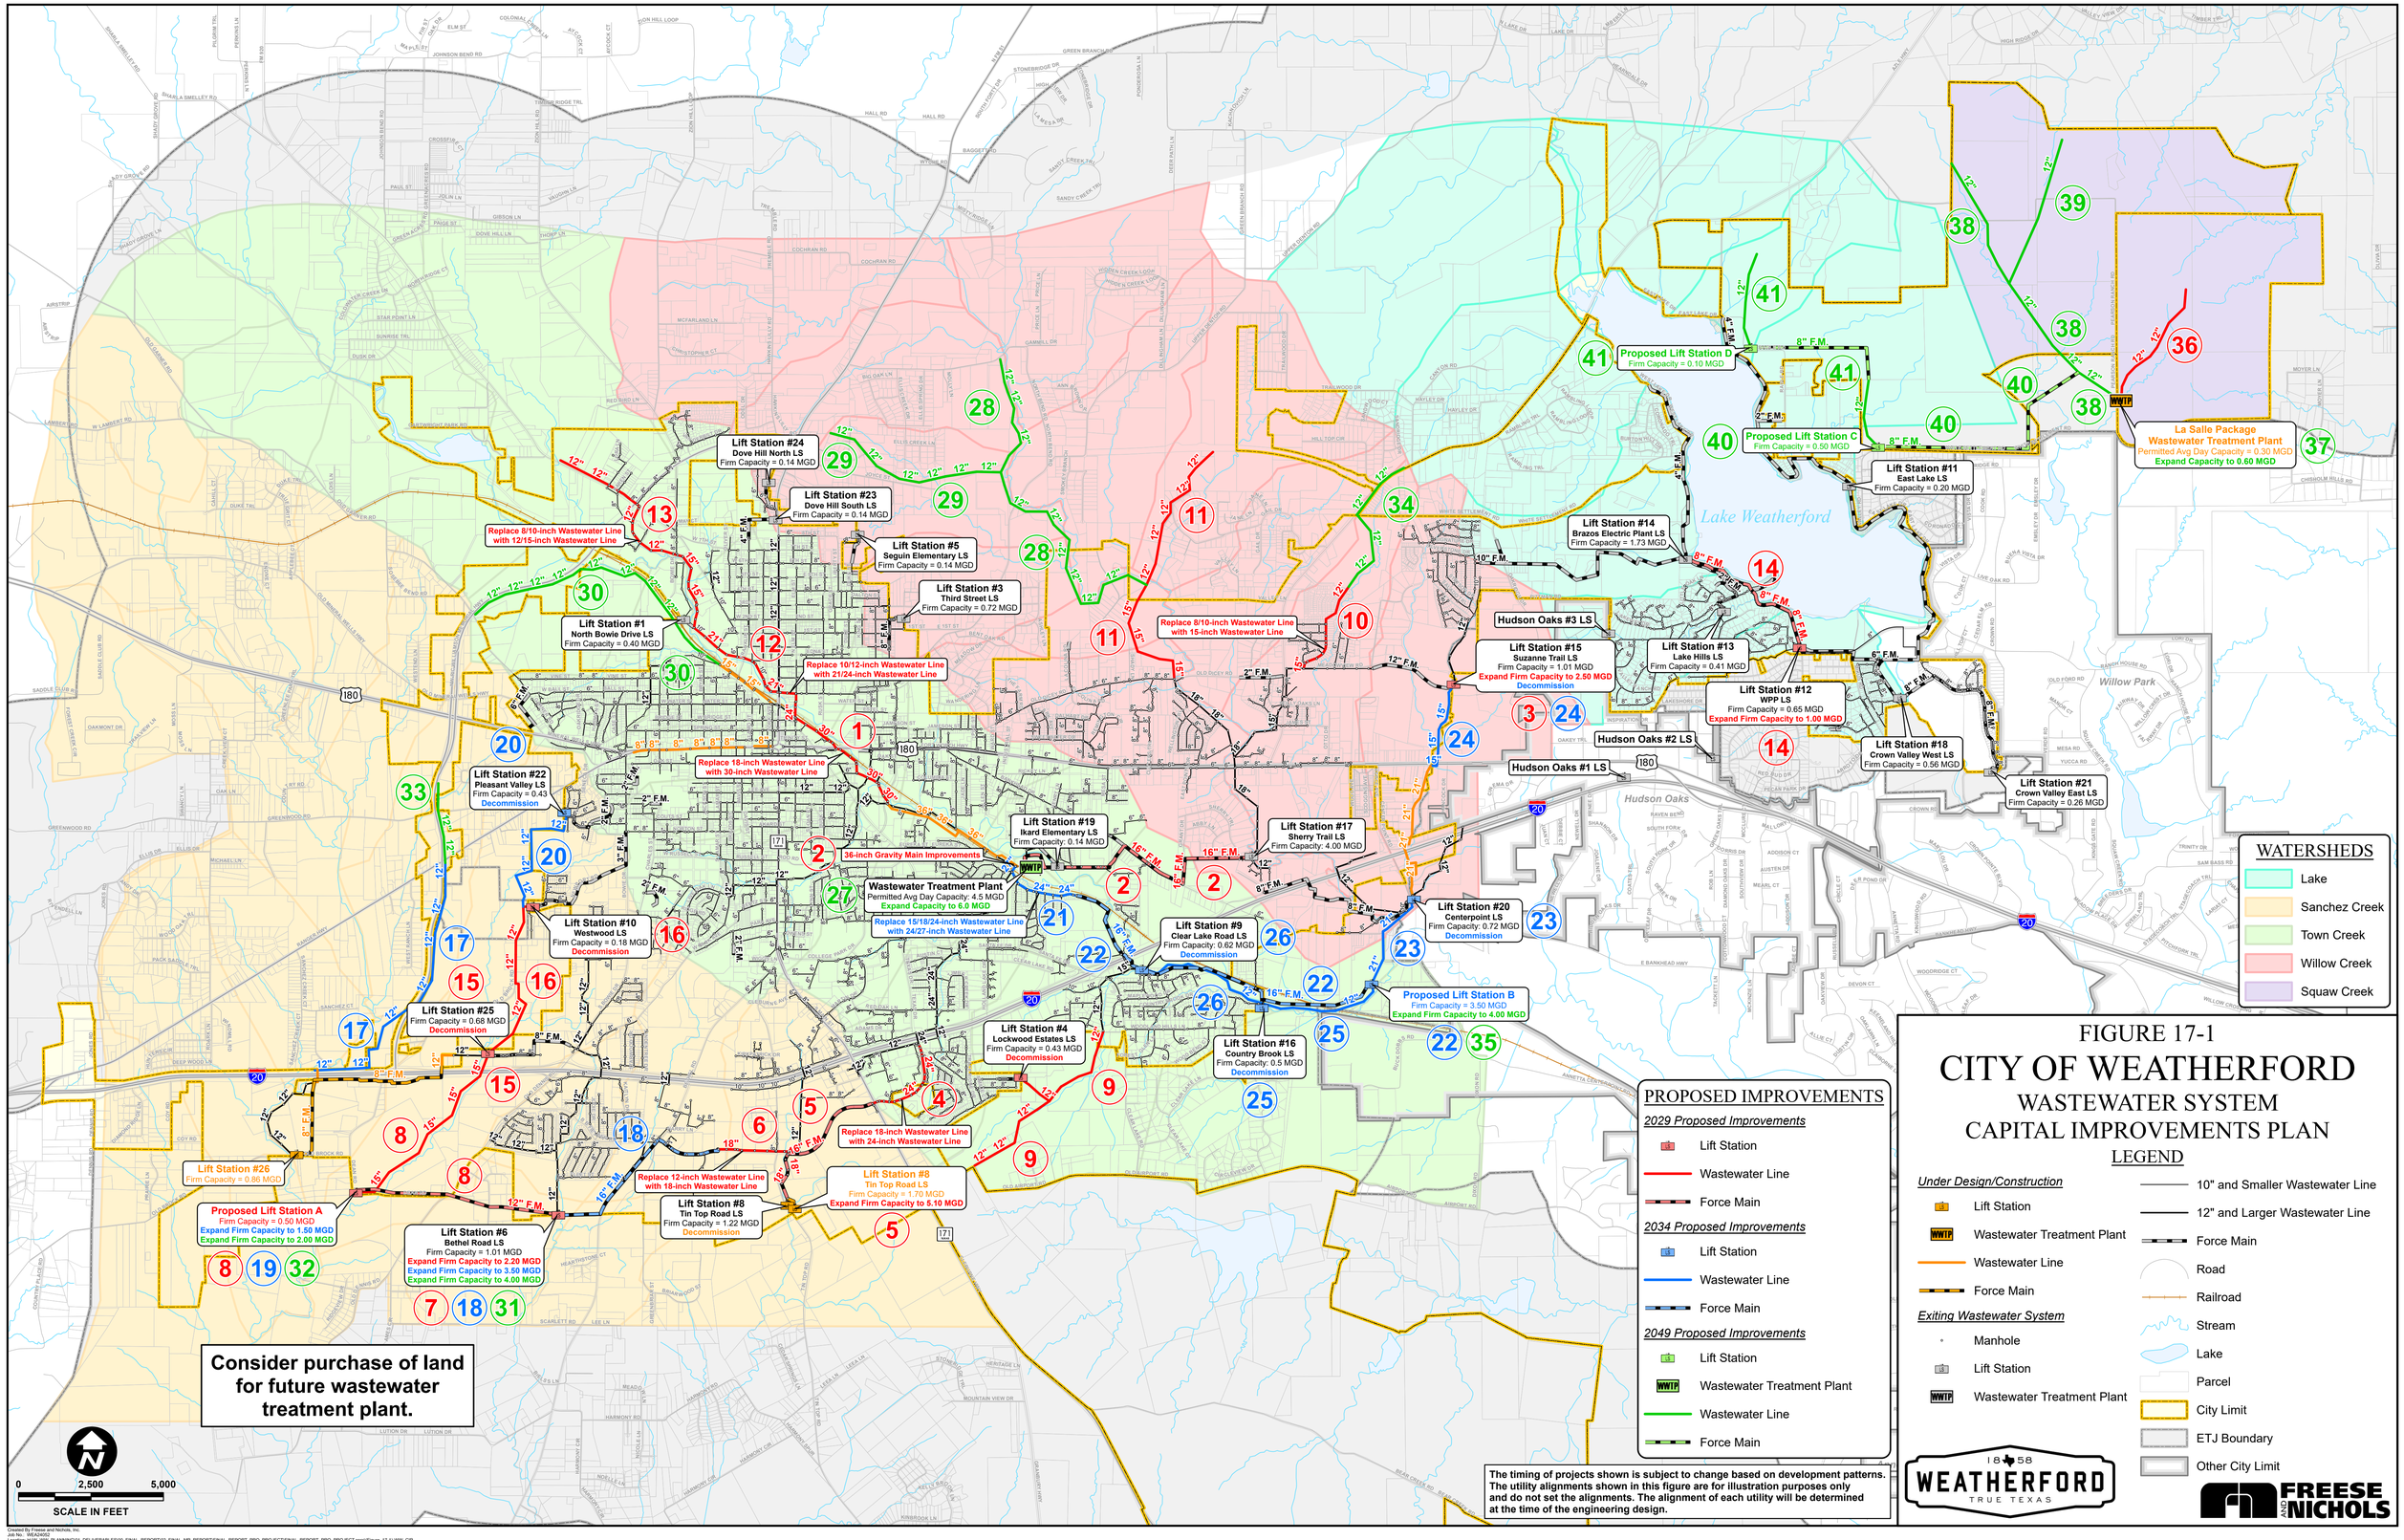

Created By: Freese and Nichols, Inc.
Job No.: 9EA24002
Location: H:\W_WW_PLANNING\01_DELIVERABLES\00_FINAL_REPORT\02_FINAL_MP_REPORT\FINAL_REPORT_PRO_PROJECT\FINAL_REPORT_PRO_PROJECT.aprx\{Figure_17-1}-WW_CIP
Updated: Thursday, September 4, 2025 4:37 PM
User Name: 02499